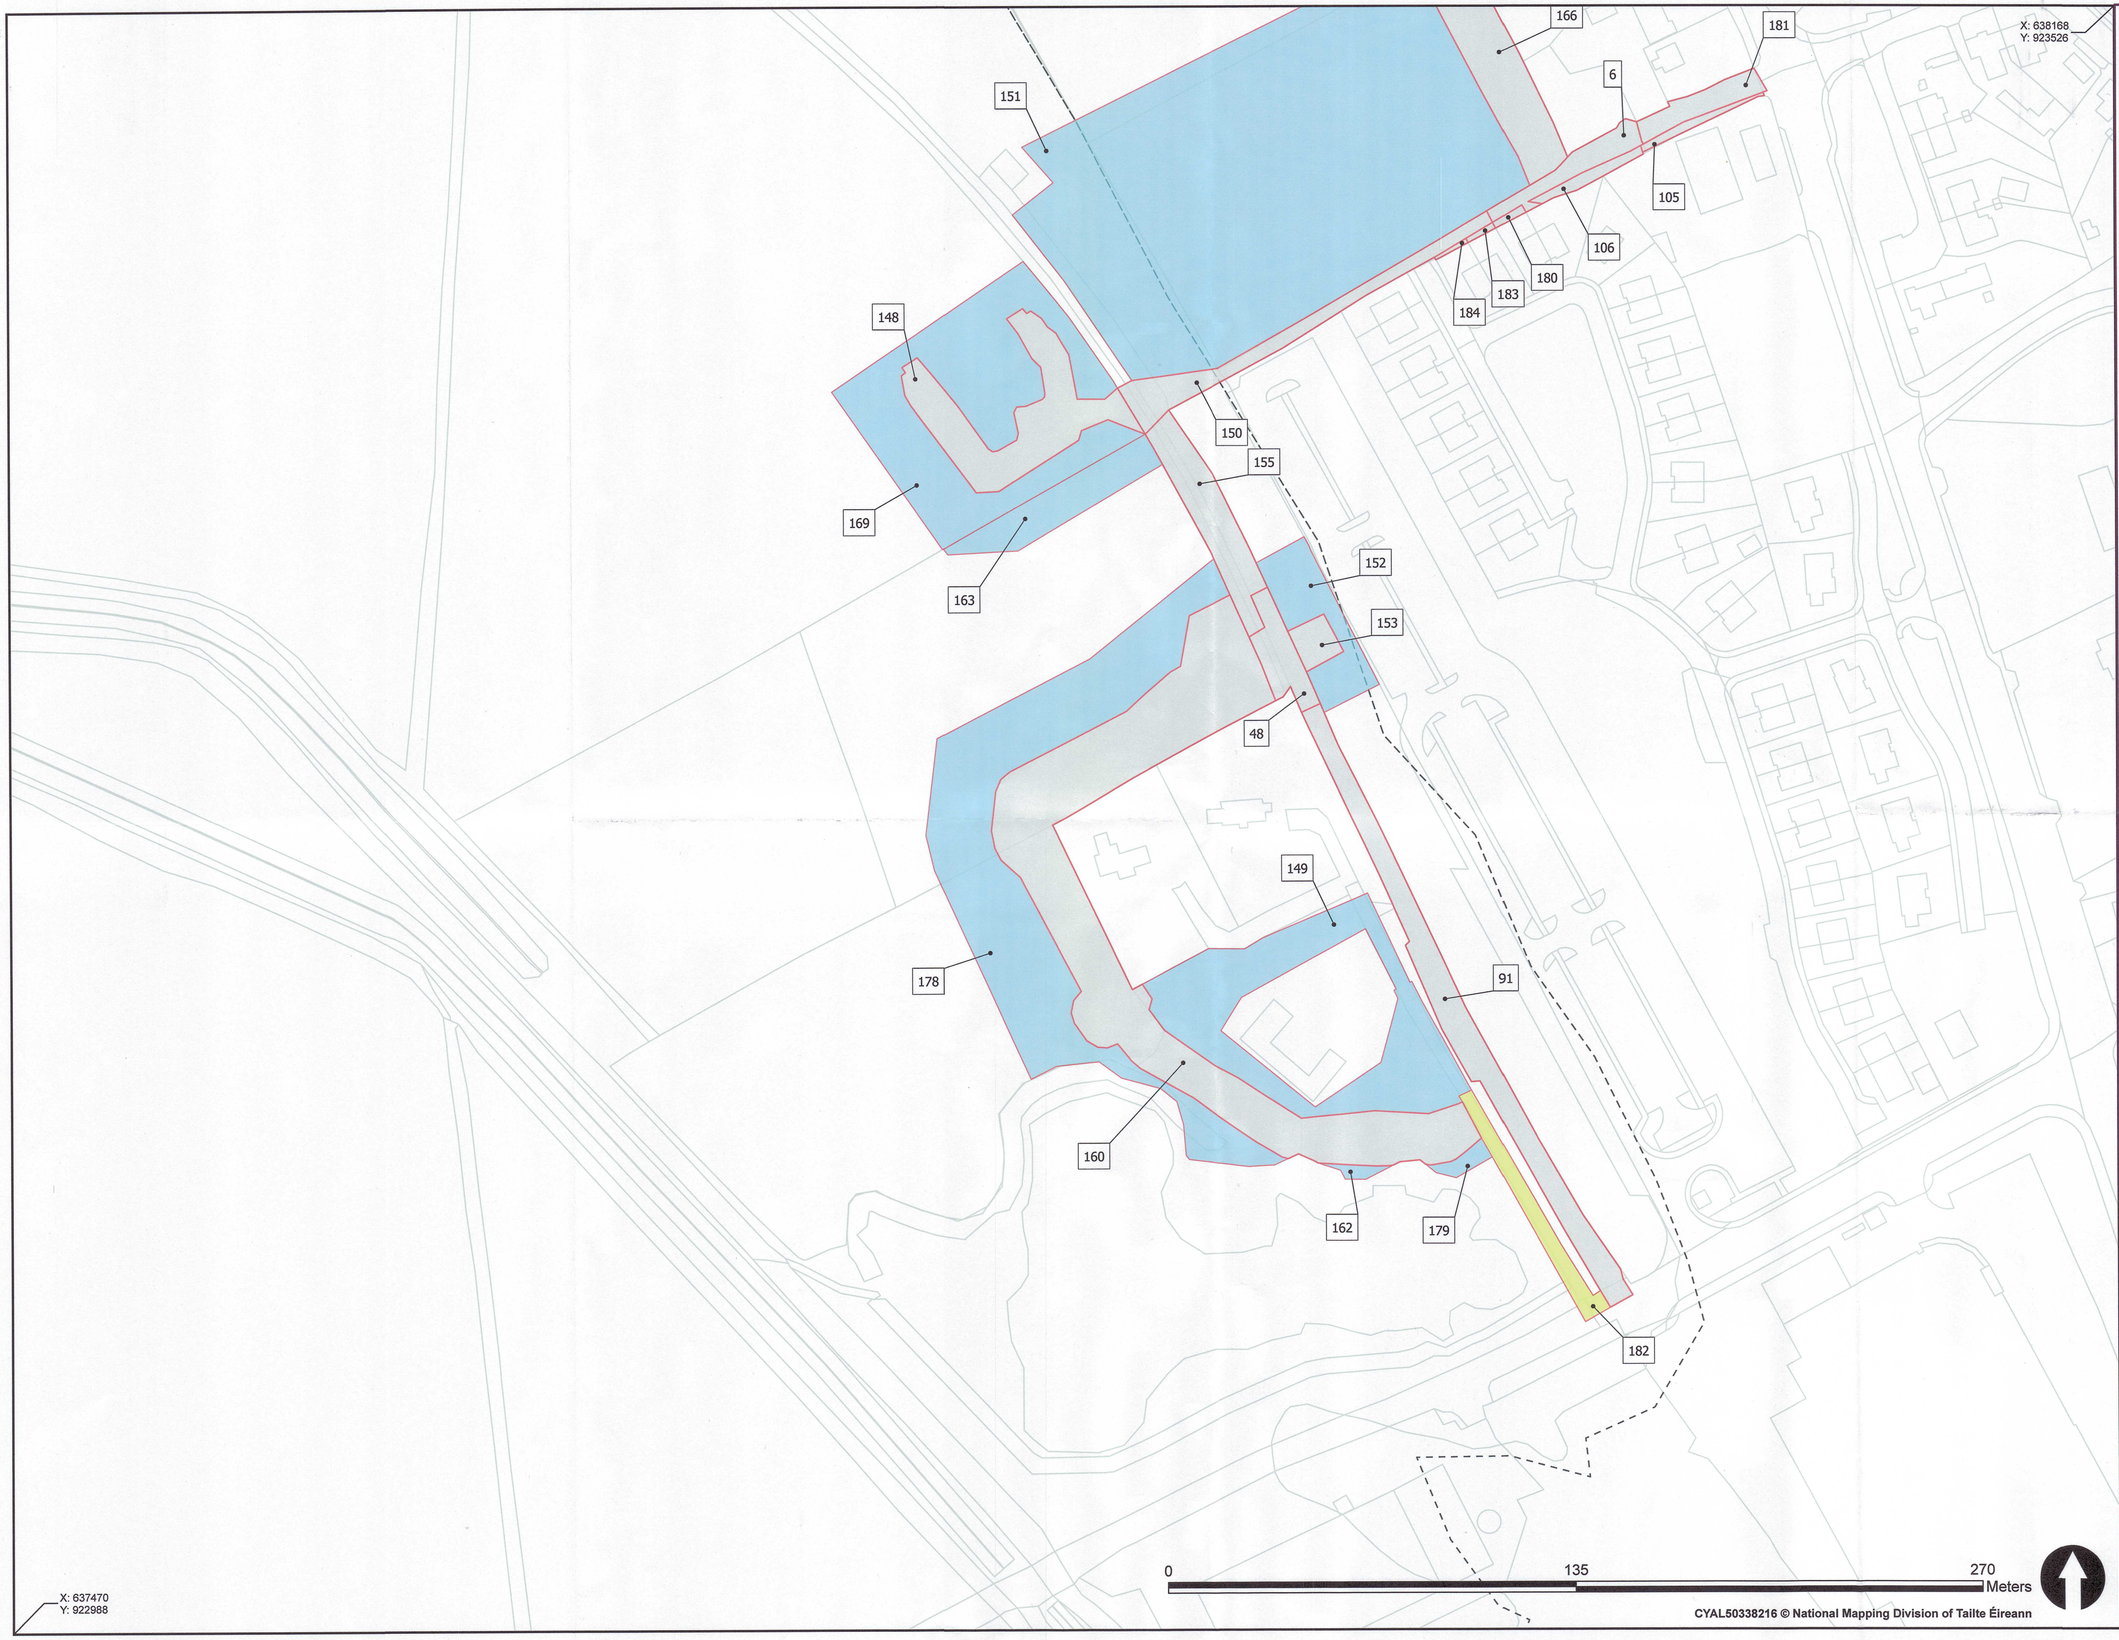

CYAL50338216 © National Mapping Division of Tailte Éireann

DONEGAL COUNTY COUNCIL
(Burnfoot Flood Relief Works)

COMPULSORY PURCHASE ORDER, 2026

The Official Seal of Donegal County Council affixed hereto on this 15th day of June 2026 as authenticated by the signature of

John G. McLaughlin

Chief Executive

Staff Officer, Nominated Person

DEPOSIT MAP

LEGEND

- Schedule Part I - Lands Being Permanently Acquired. XX
- Schedule Part II - Lands Being Temporarily Acquired. XX
- Schedule Part III - Permanent Right of Way. XX
- Schedule Part IV - Permanent Wayleave. XX
- Townland Boundary -----

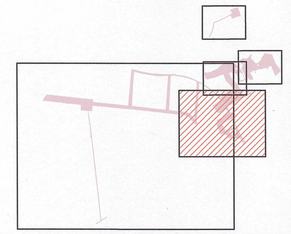

rev	amendments	drawn	date

CLIENT

Comhairle Contae Dhún na nGall
Donegal County Council

PROJECT

BURNFOOT
FLOOD RELIEF SCHEME

TITLE

Compulsory Purchase Order 2026
Lands to be Compulsorily Acquired
Deposit Map
Sheet 5 of 5

Project Number	Sheet Size	Drawing Scale
IBE2204	A1	1:1,000

Drawing Number
IBE2204_Bt_CPO_005

Drawn by	Status	Revision
KC	Planning	-

Checked By	Approved By	Date
FC	BQ	30/03/2026